

PRECISION APPROACH TERRAIN CHART - ICAO

DISTANCES AND HEIGHTS IN METERS

DAMASCUS AIRPORT
RWY 23R

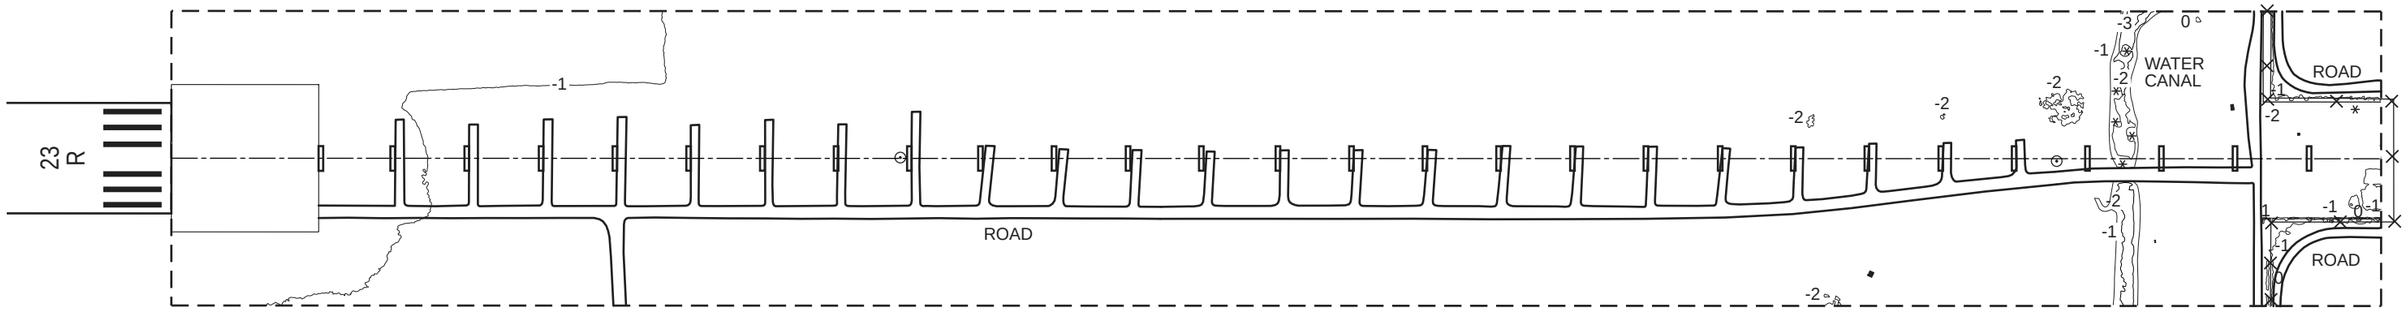


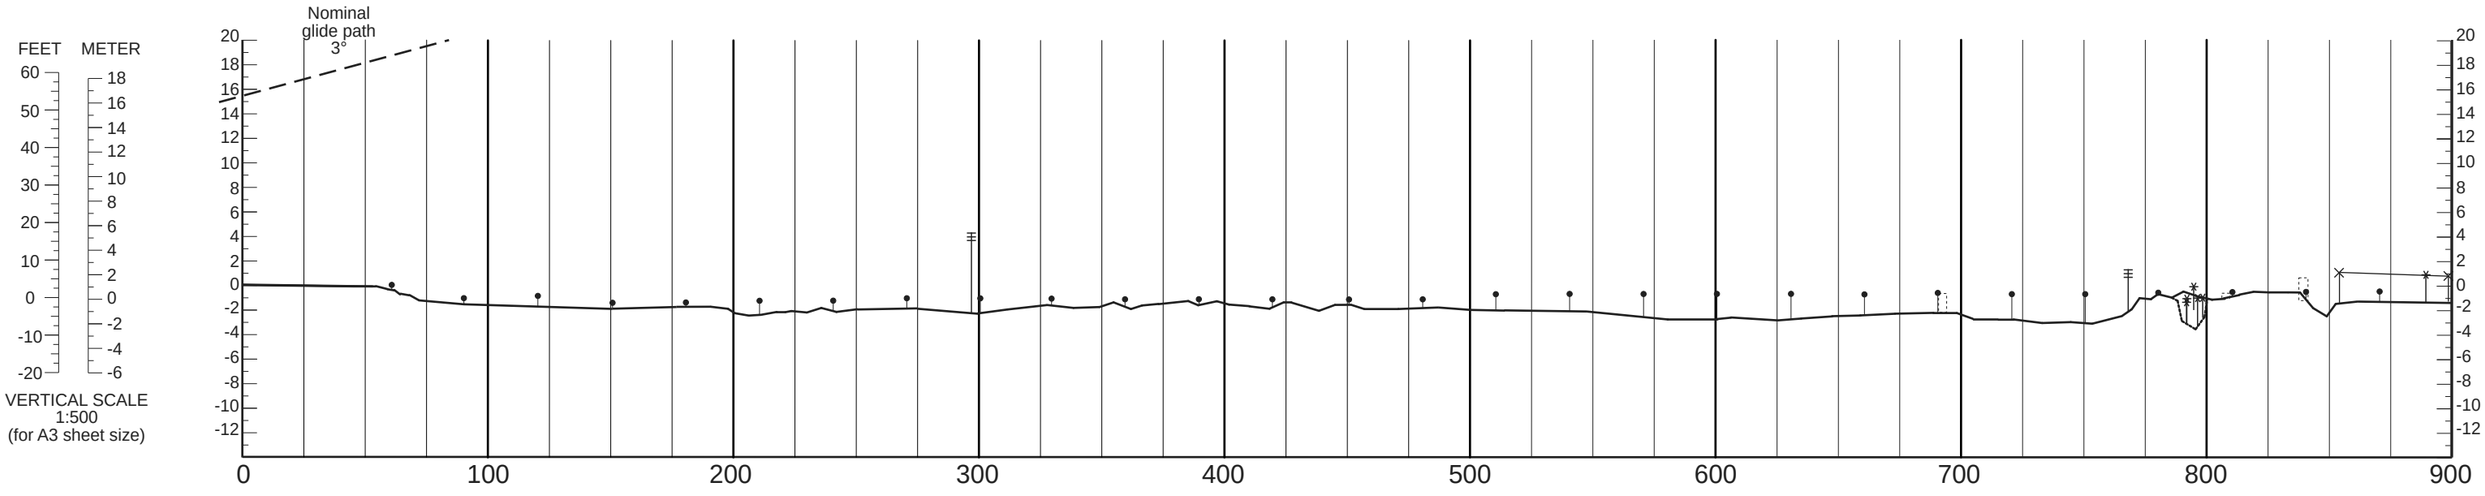

LEGEND		
	PLAN	PROFILE
CONTOUR	-1	
CENTERLINE		
ROAD		
BUILDING		
TREE		
APPROACH LIGHTS		
POLE,ANTENNA		
FENCE		

CONTOURS AND HEIGHTS ARE RELATED
TO ELEVATION OF RUNWAY THRESHOLD
ORDER OF ACCURACY
HORIZONTAL 1 m
VERTICAL 0.5 m

HORIZONTAL SCALE
1:2500
(for A3 sheet size)

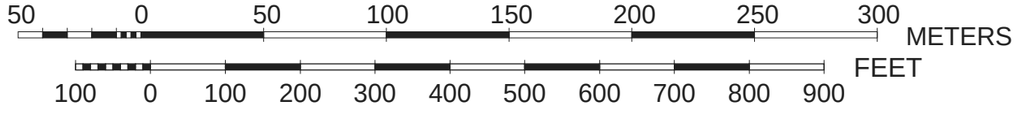

CHANGES: NEW CHART